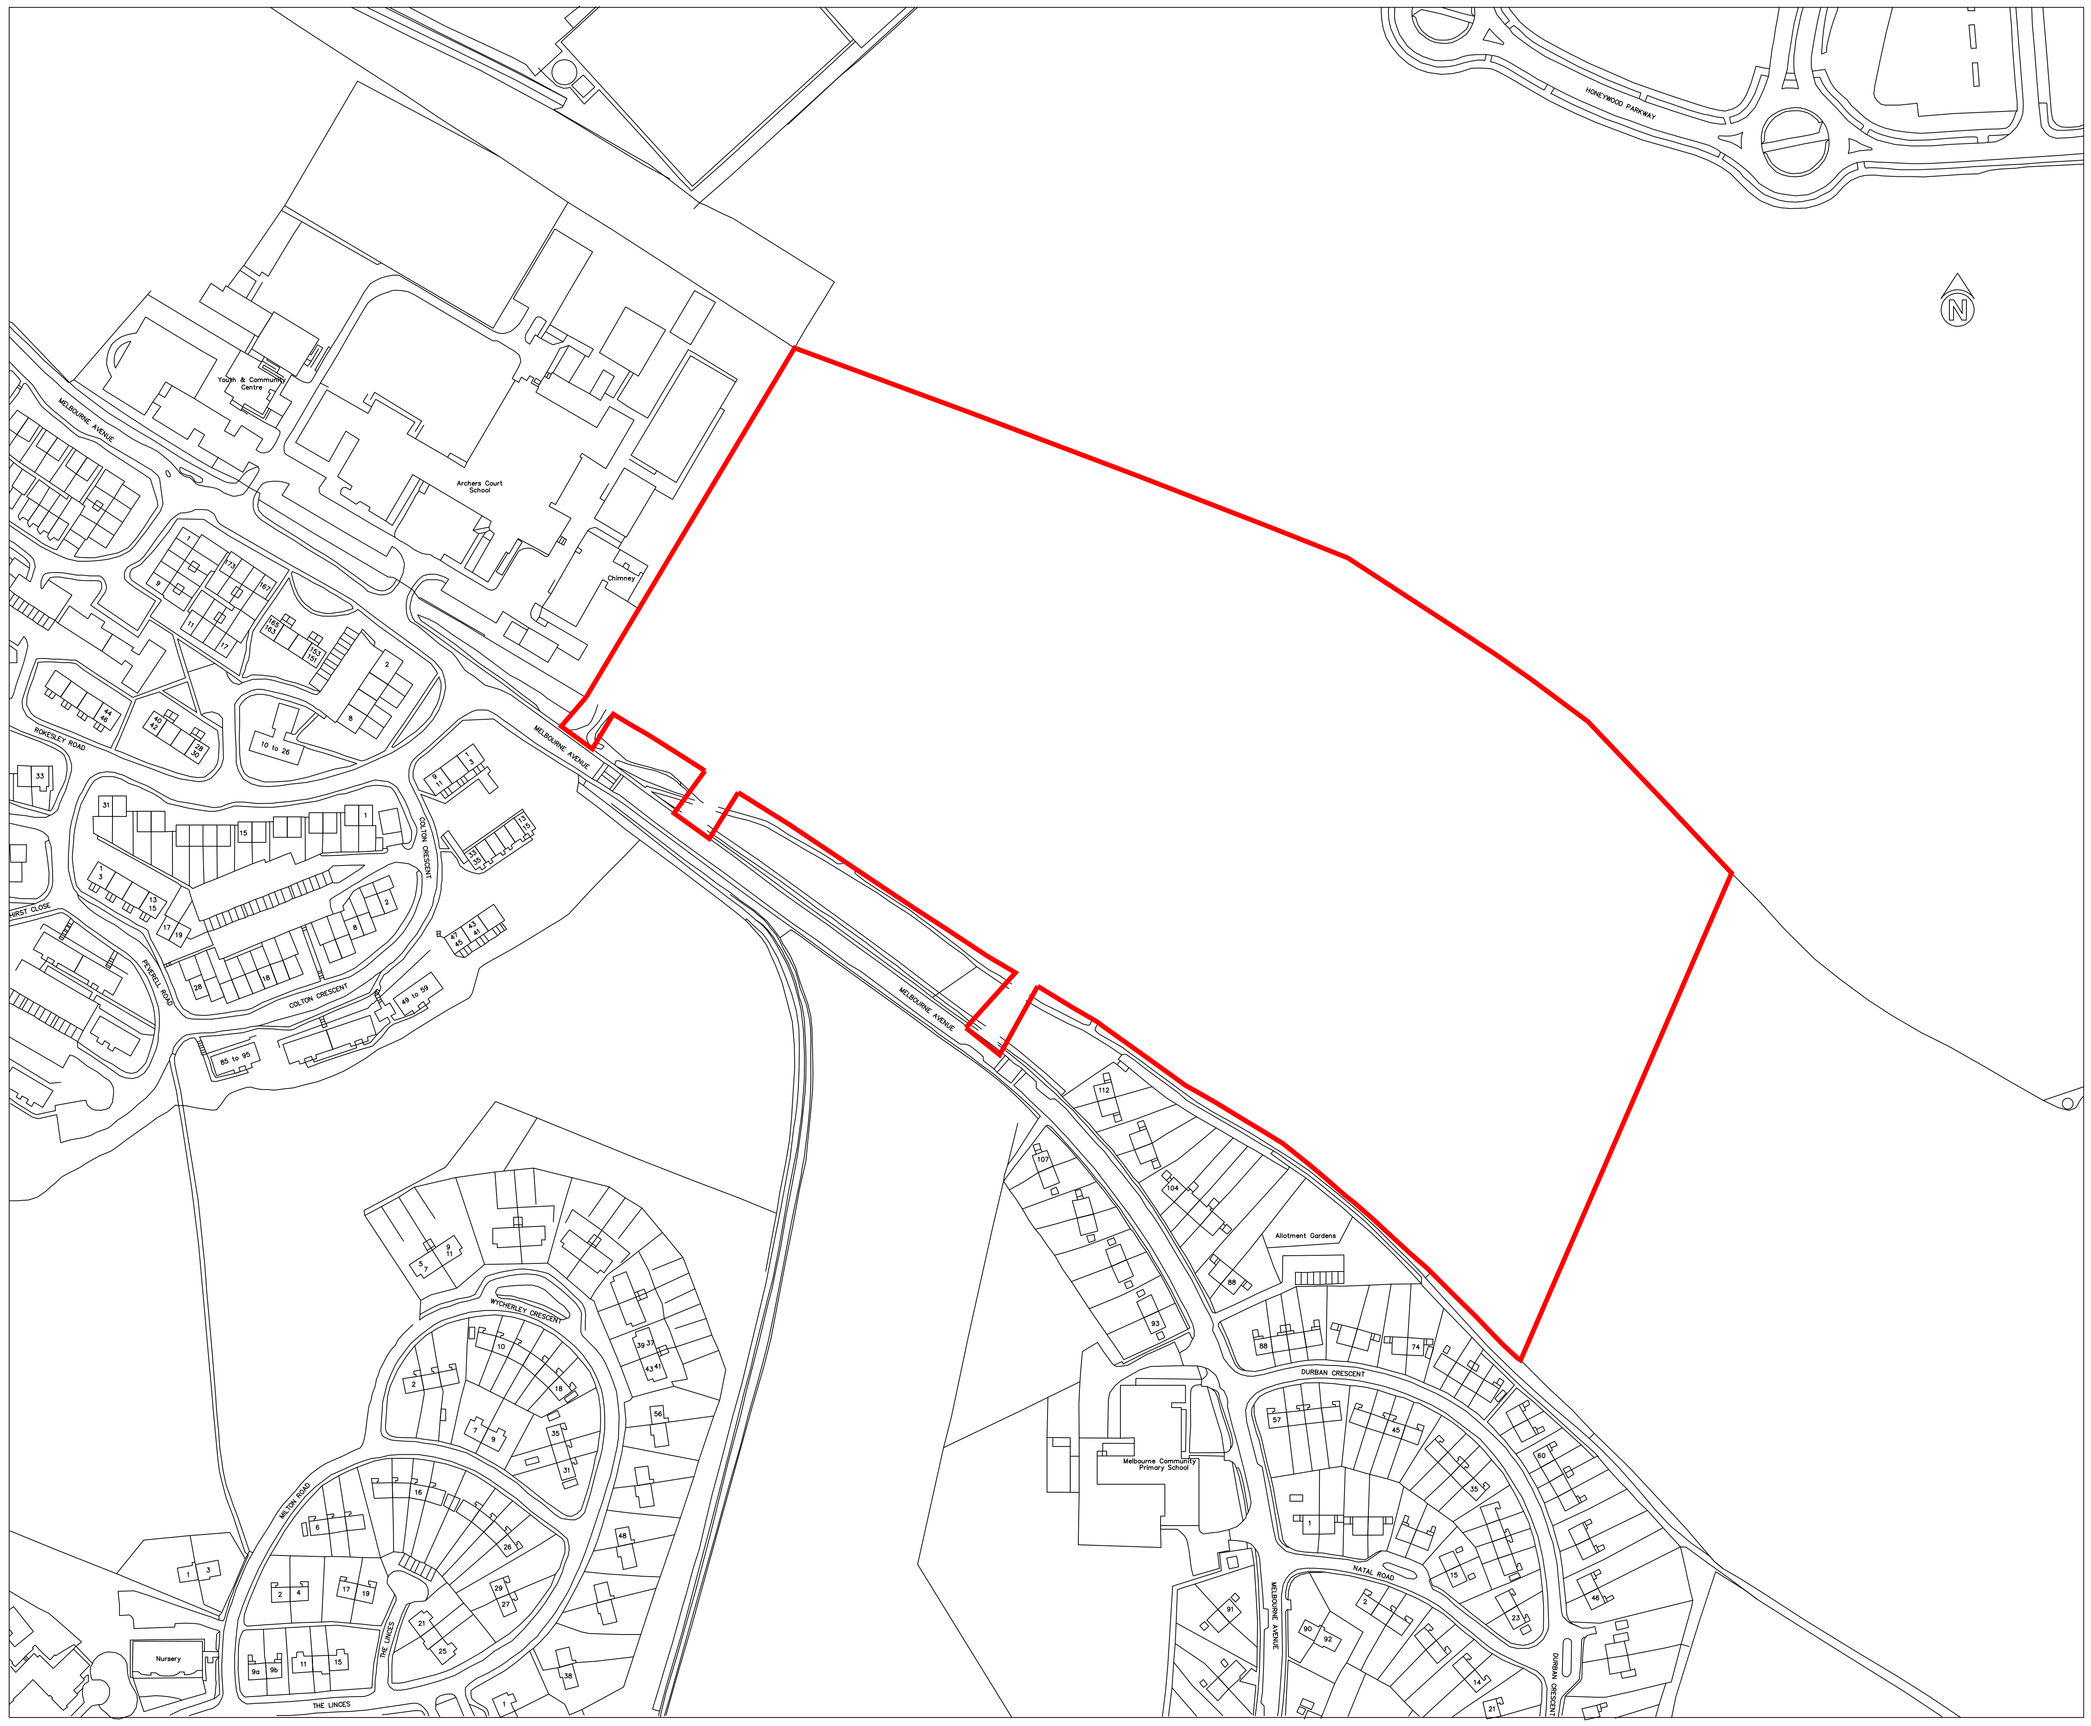

N

0 10 50 100m

notes:

Do not scale from drawings. All discrepancies to be reported to Gensler architect immediately. All dimensions to be verified by contractor on site prior to any works.

LEGEND

APPLICATION SITE BOUNDARY

N/A ADJACENT LAND OWN OR CONTROLLED BY APPLICANT

rev	date	revision note	author	checked
-	27.11.09	Outline Planning Application	M.C.	I.M

Aldgate House
33 Aldgate High Street
London EC3N 1AH
UK
Tel (0)20 7073 9600
Fax (0)20 7539 1917

Gensler

client
KENT COUNTY COUNCIL
BUILDING SCHOOL FOR THE FUTURE
BRENCHLEY HOUSE
COUNTY HALL
MAIDSTONE
ME14 1RF

key plan

category

family
Plans

title
Site Location Plan

Red Plan

project
DOVER GRAMMAR BOYS & GIRLS SCHOOLS

MELBOURNE AVENUE, WHITFIELD CT16 2EG

project no
08.6001.005

scale	date	drawn	checked
1:1250 @ A0	27.11.09	MC	I.M

number
A0.101

rev
-

© GENSLER 2009
All rights reserved. Including but not limited to The Copyright, Designs and Patents Act 1988